PARTNERS in Architecture, PLC

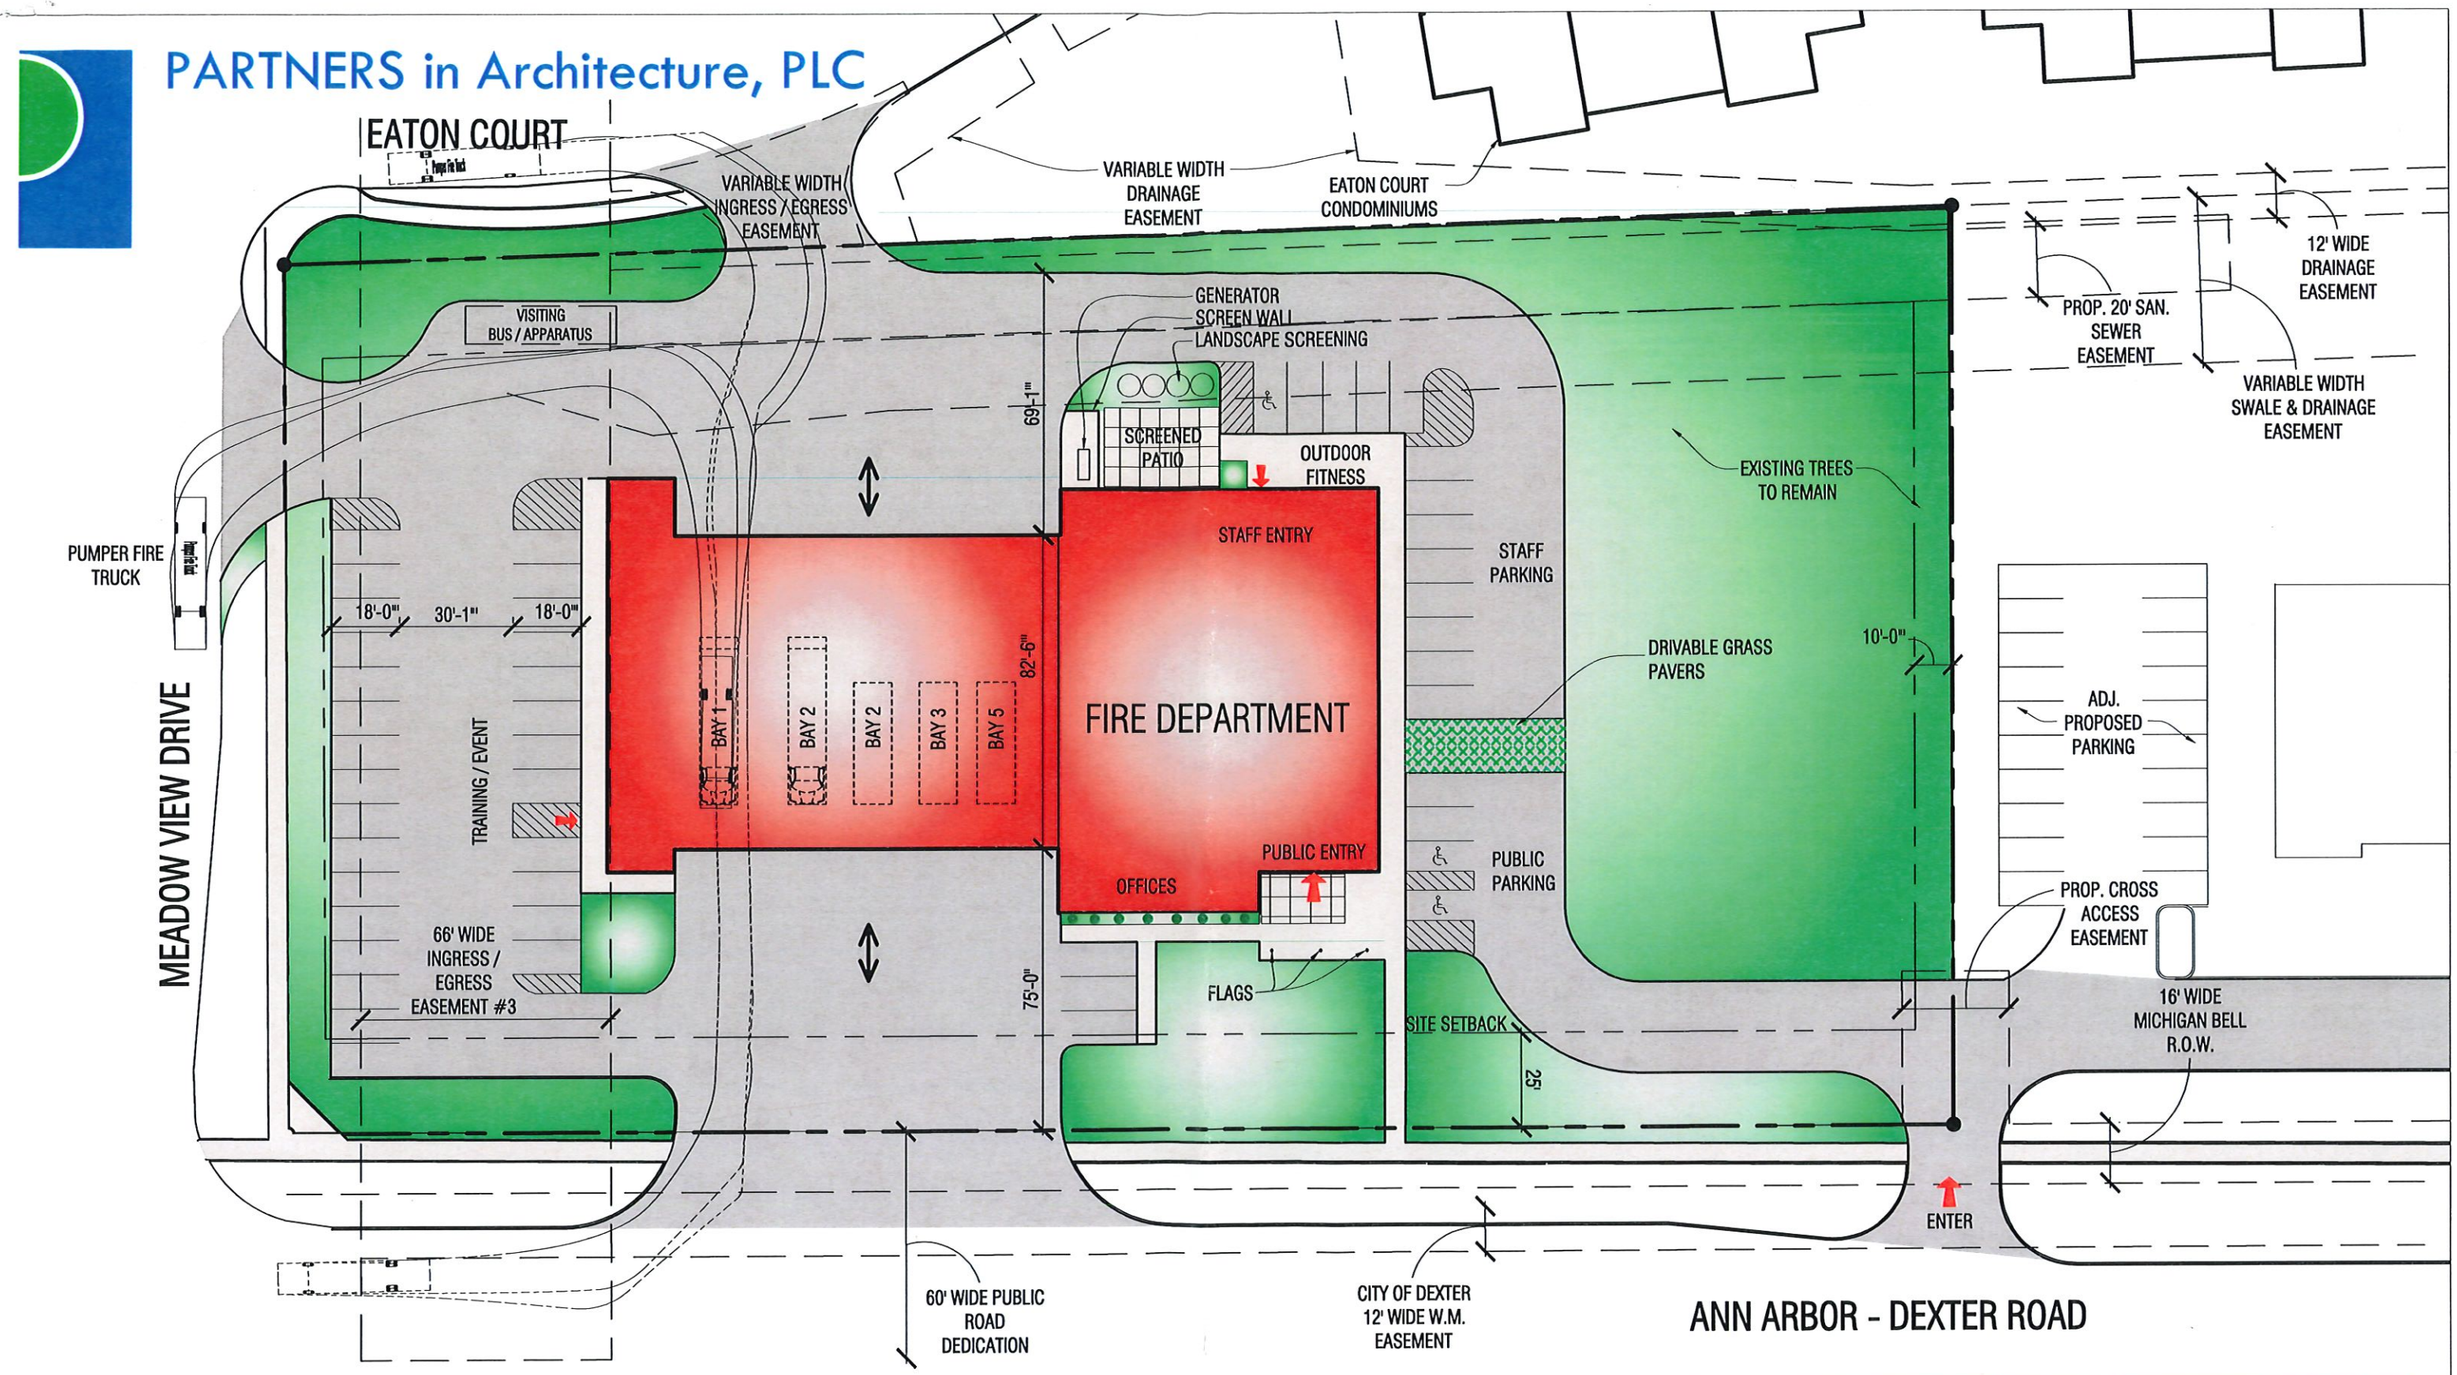

CITY OF DEXTER FIRE STATION

OCTOBER 1, 2019

SITE PLAN CONCEPT

SCALE: 1" = 40'-0"

DEXTER, MICHIGAN

PARTNERS in Architecture, PLC

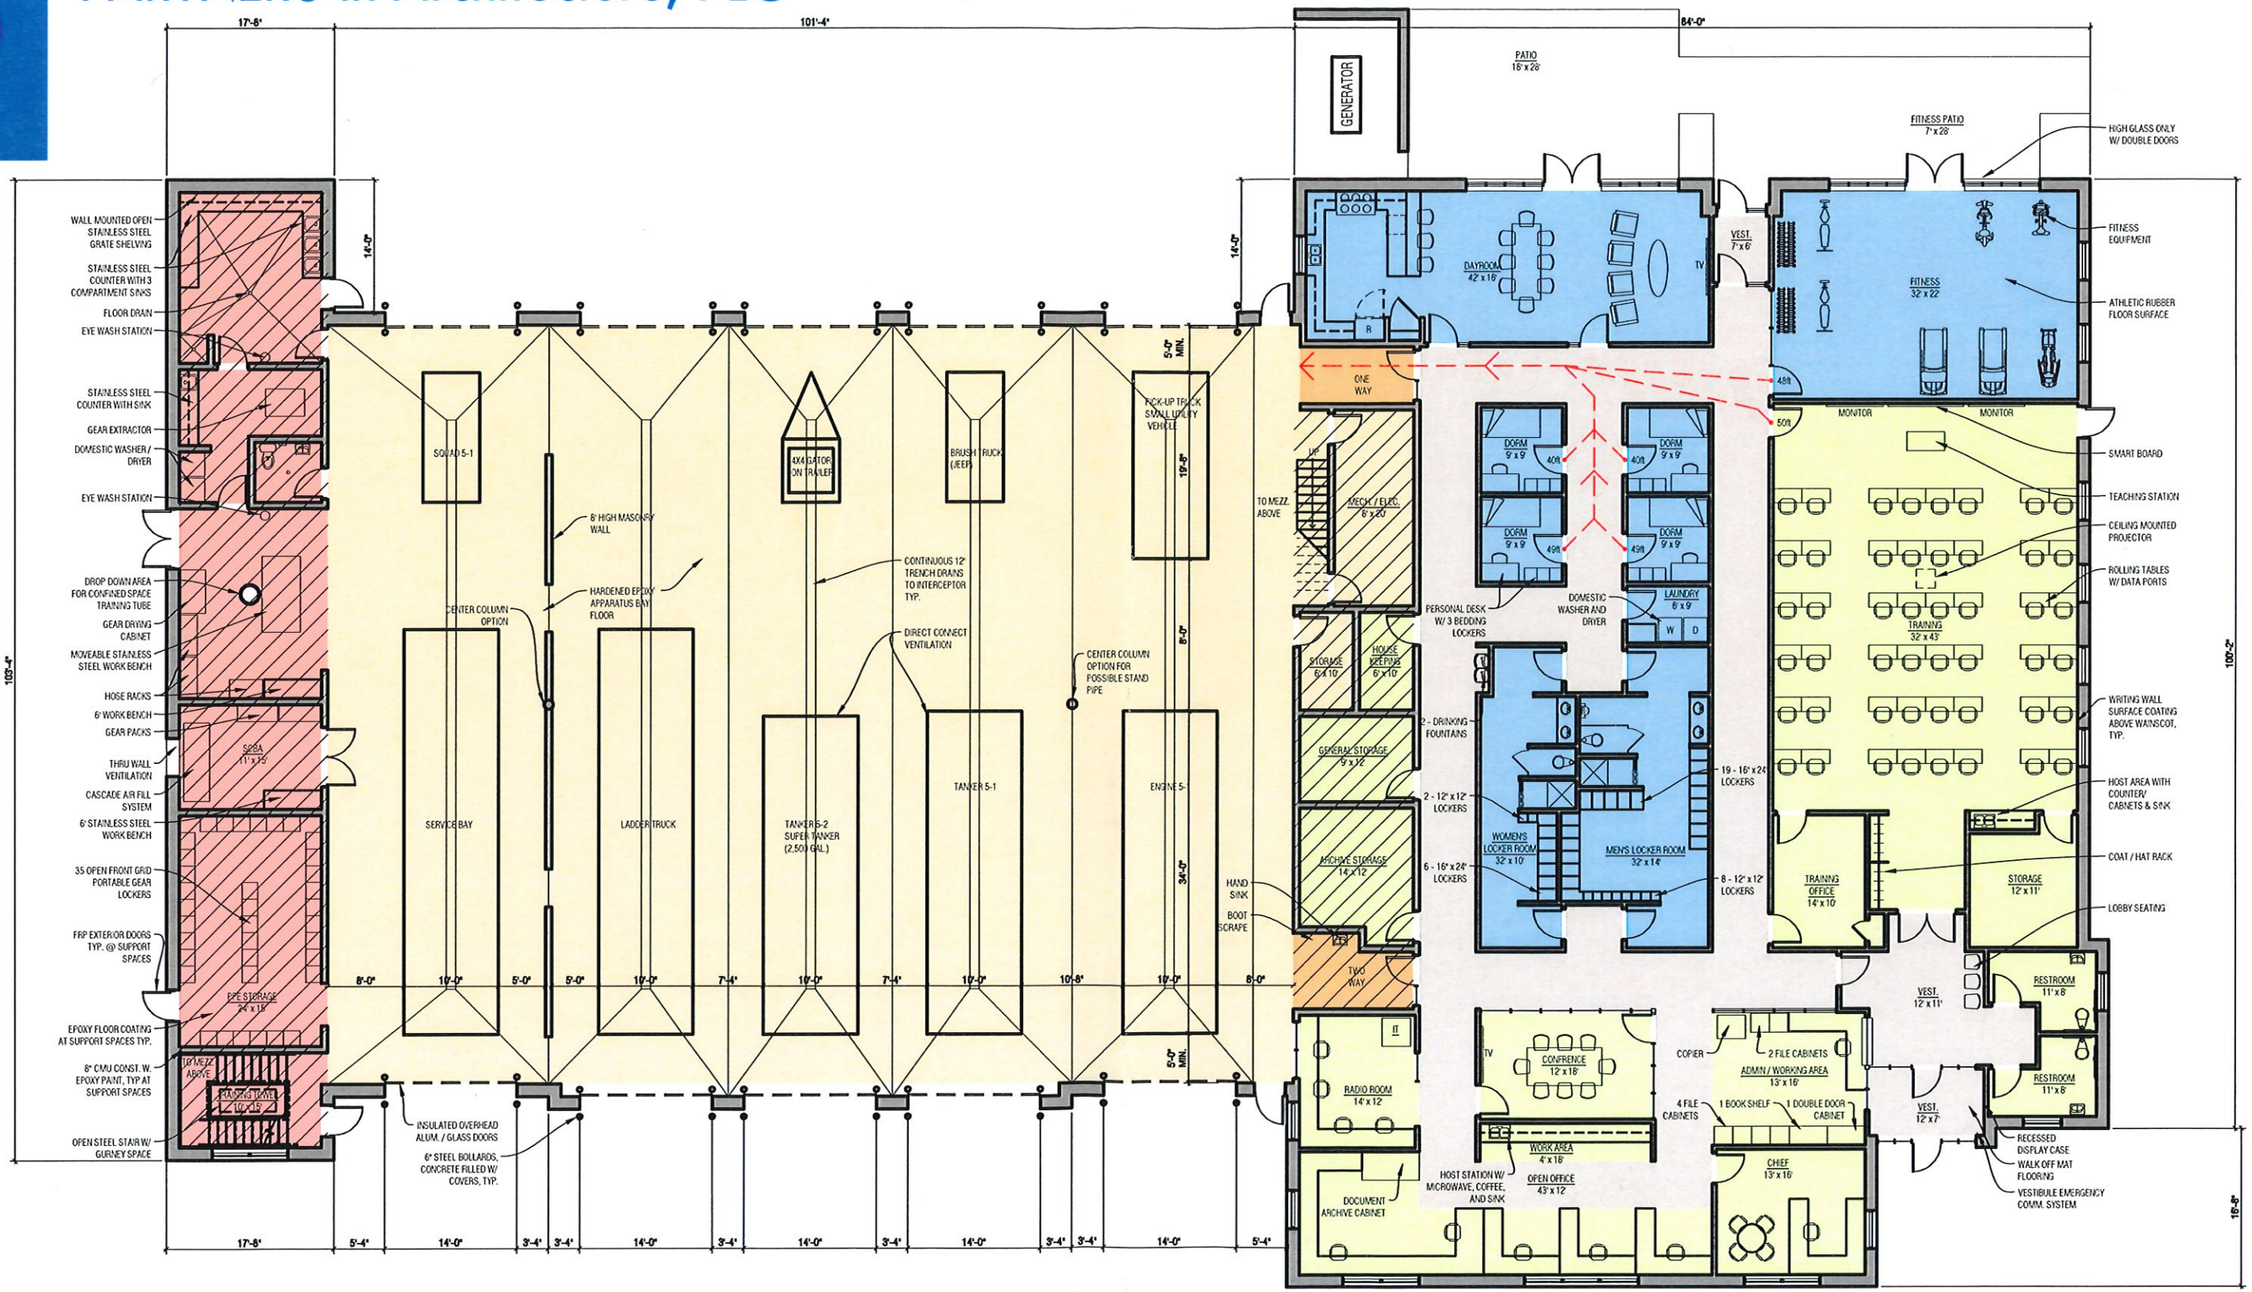

CITY OF DEXTER FIRE STATION

OCTOBER 1, 2019

FLOOR PLAN CONCEPT

SCALE: 1/16" = 1'-0"

DEXTER, MICHIGAN

PARTNERS in Architecture, PLC

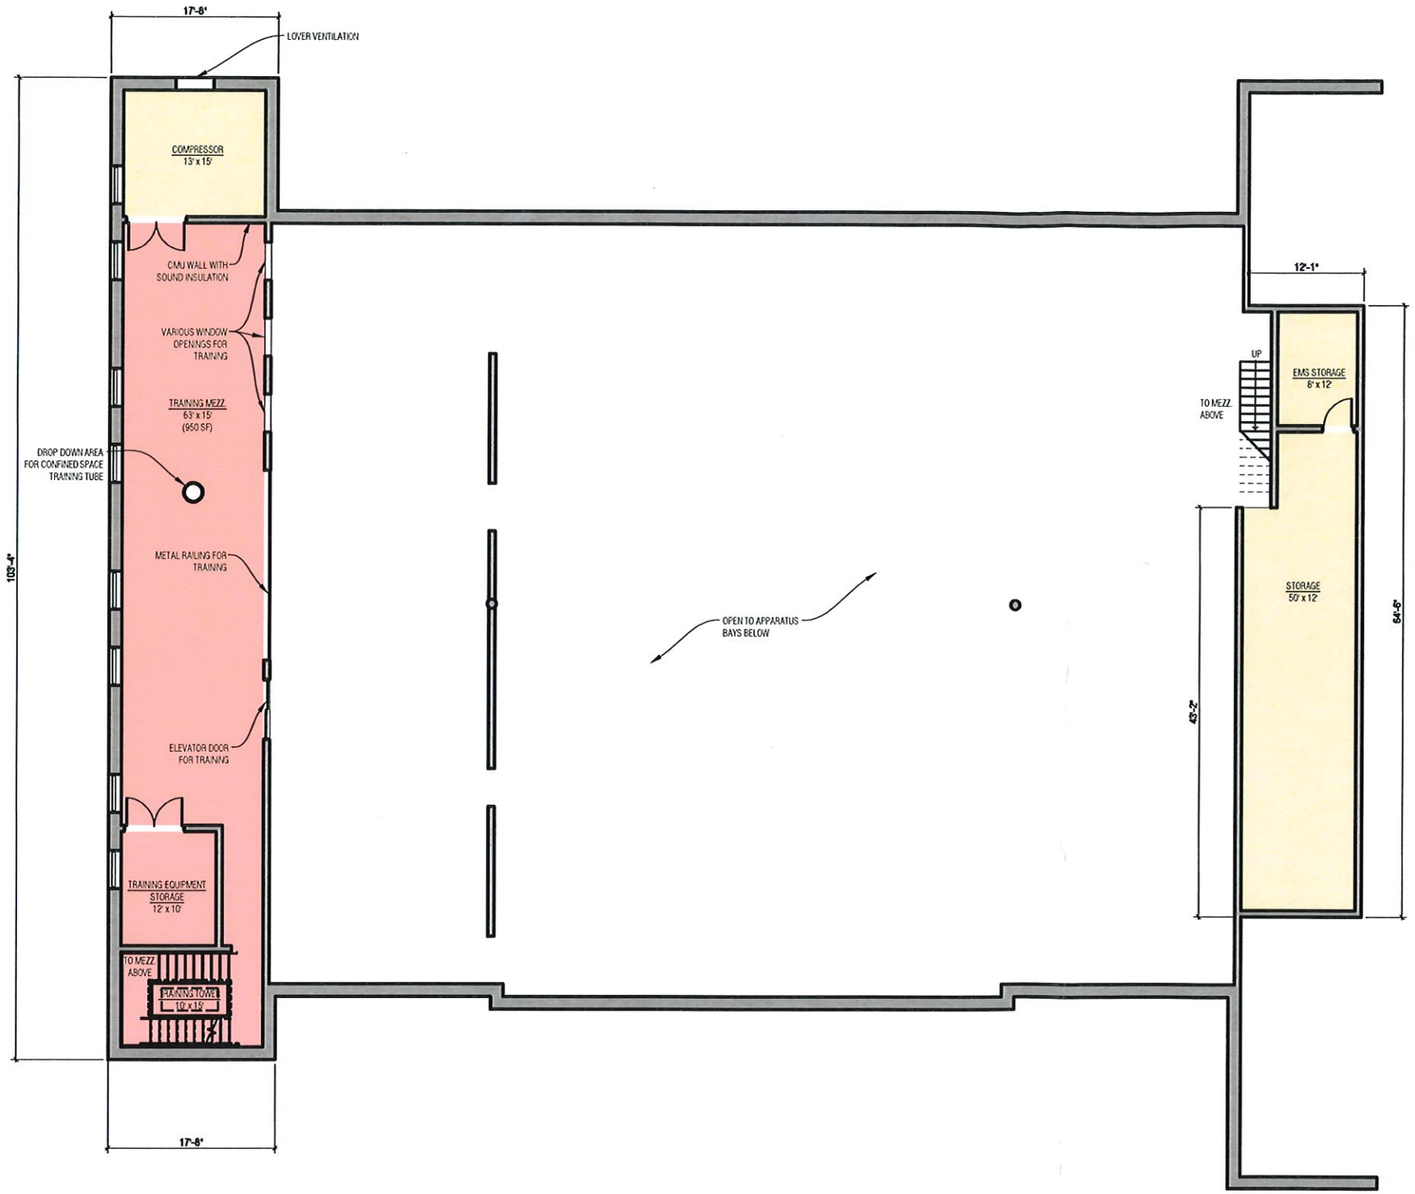

CITY OF DEXTER FIRE STATION

OCTOBER 1, 2019

MEZZANINE PLAN CONCEPT

SCALE: 1/16" = 1'-0"

DEXTER, MICHIGAN